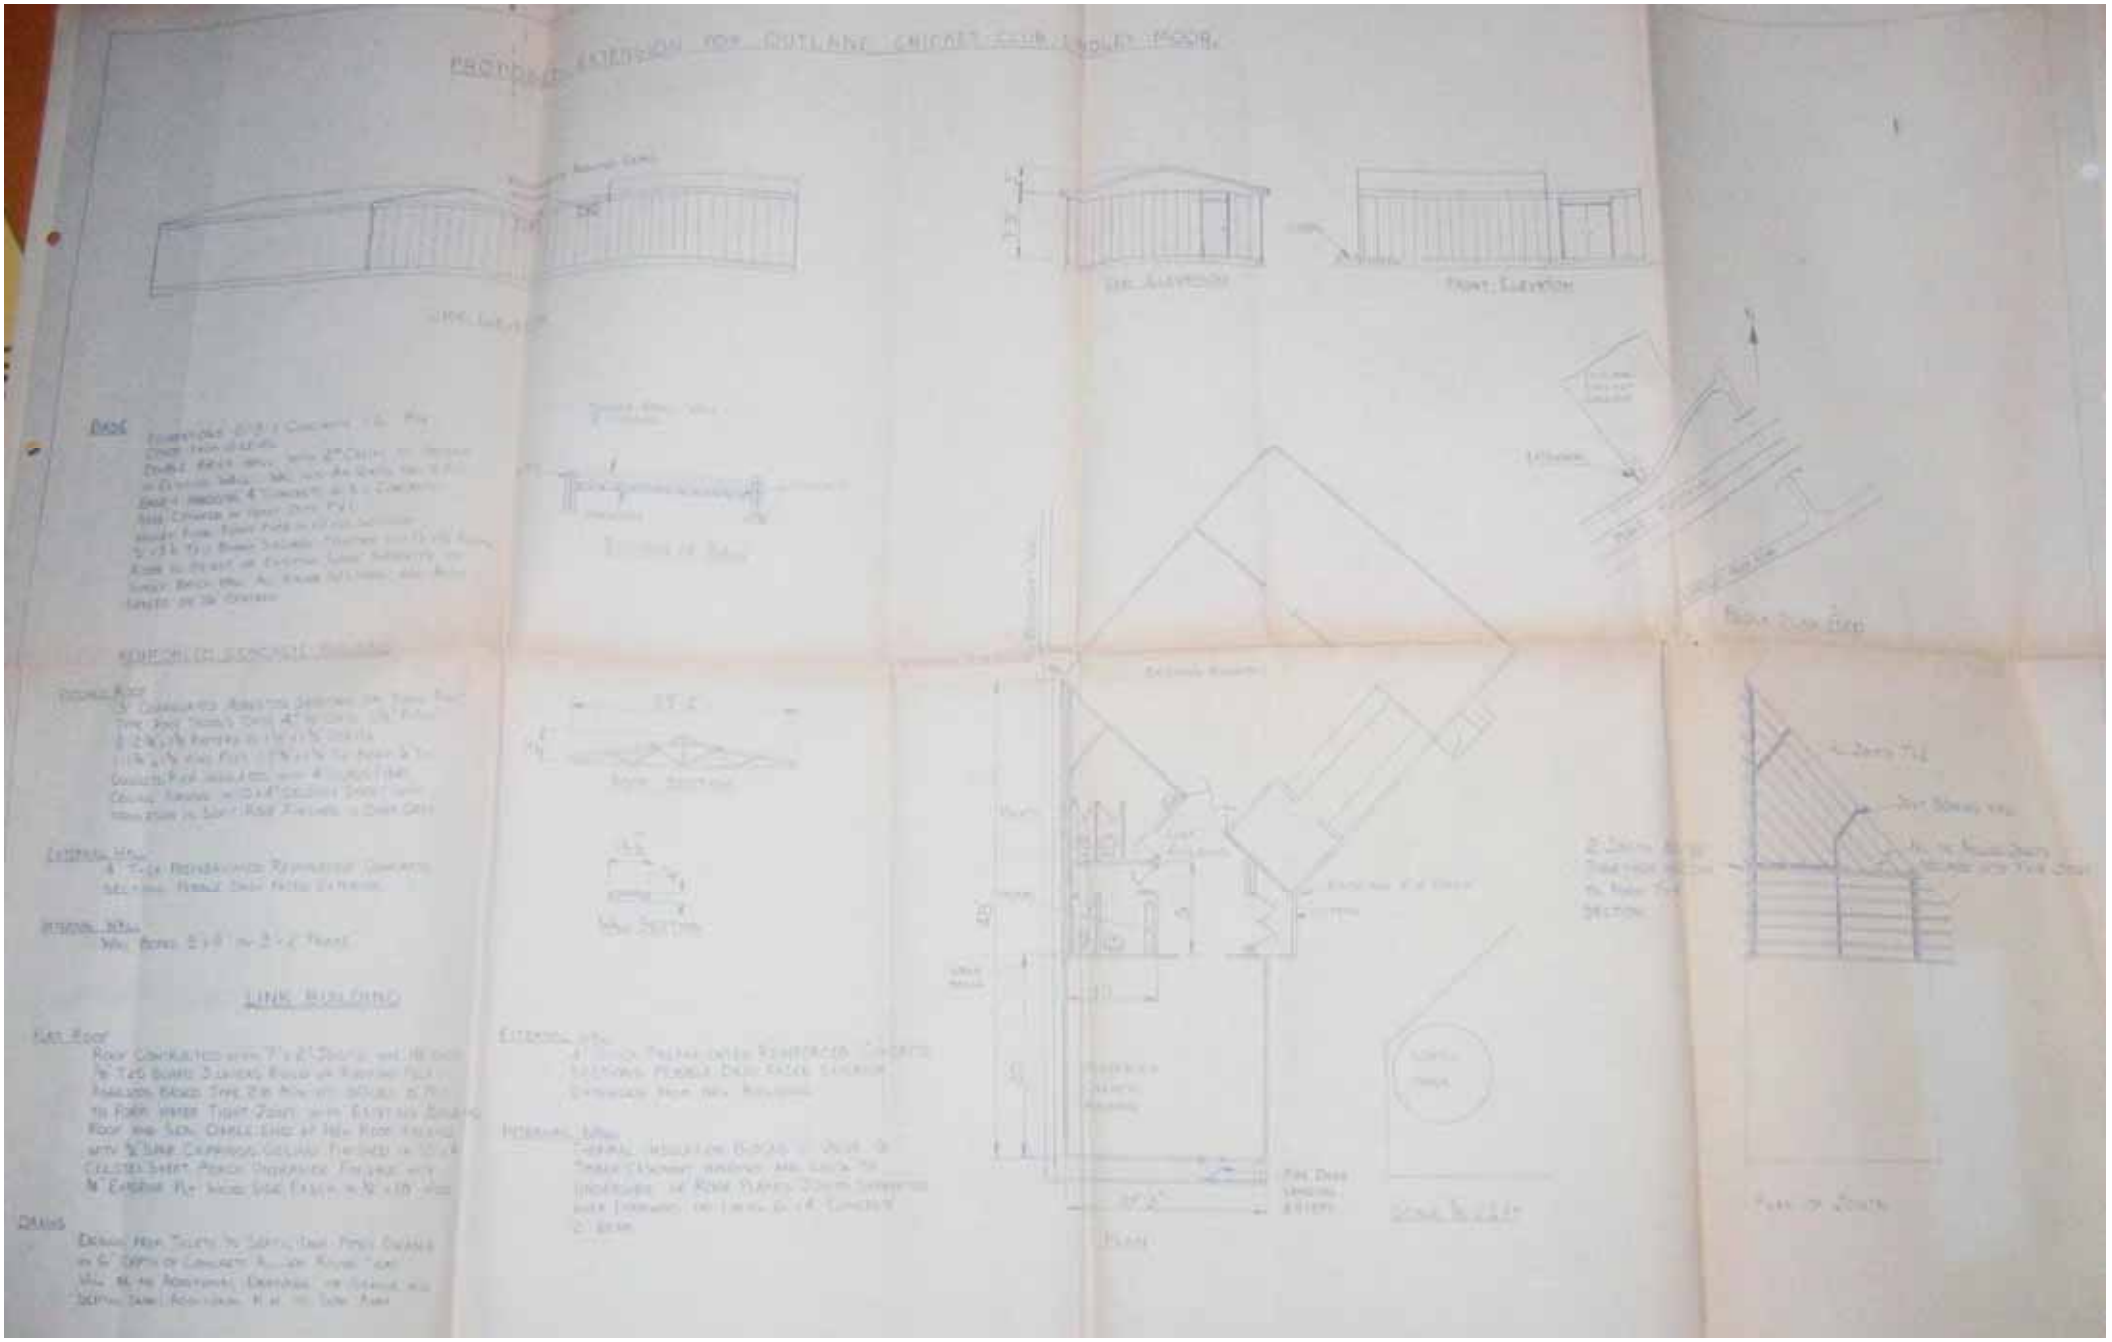
Side Elevation
Front Elevation
Plan
Plan of Roofs

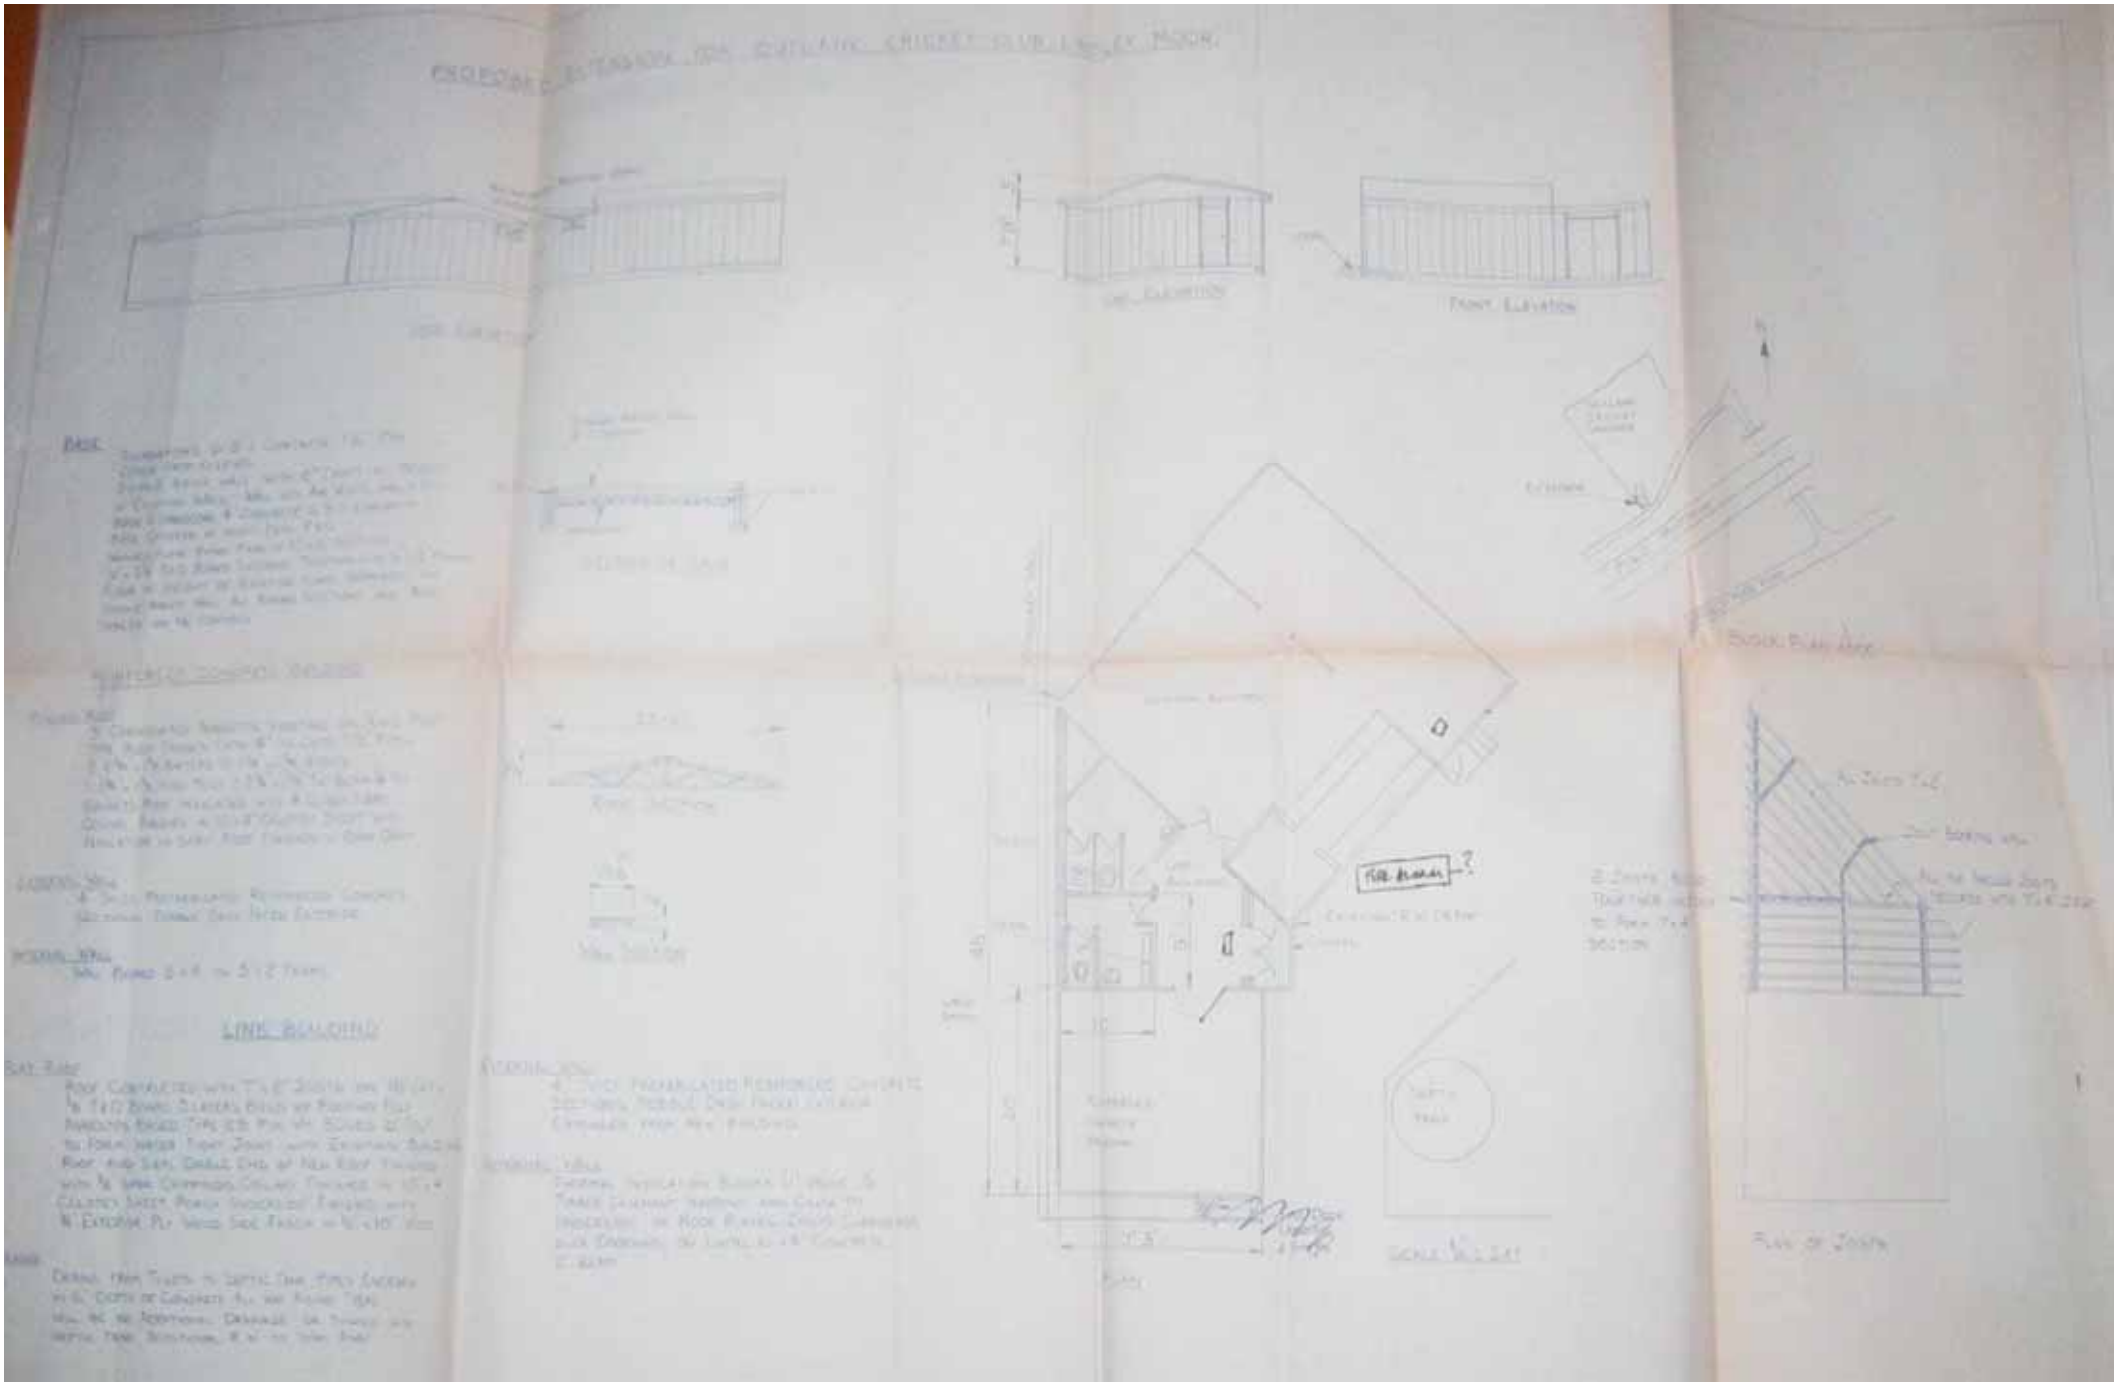
Side Elevation
Front Elevation
Roof Section
Wall Section
Site Plan
Section
Plan of Joists
Scale 1/4" = 1'-0"
FOR ROOM ?